SINGLE LINE DIAGRAM FOR NEW 33KV LINE FROM BALUGHAT TO SALASAR

TOTAL LENGTH OF LINE - 20KM (Apprx.)

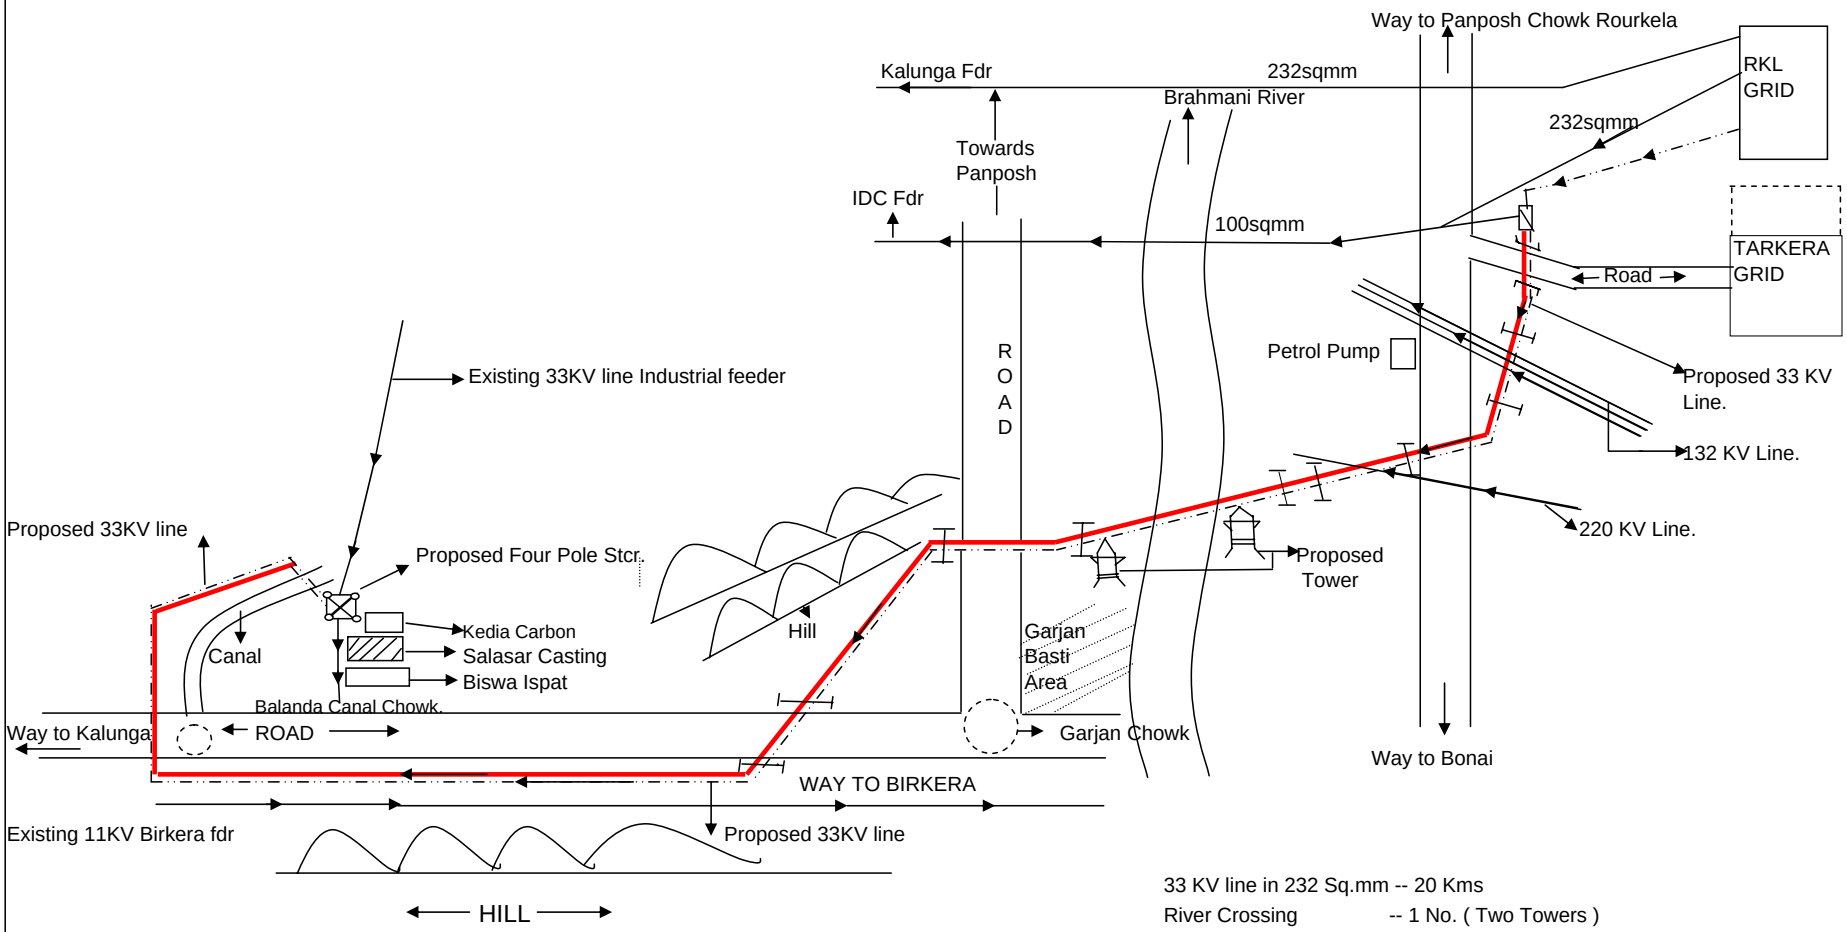

33 KV line in 232 Sq.mm -- 20 Kms

River Crossing	-- 1 No. (Two Towers)
Railway Crossing	-- 1 No (XLPE Cable)
Road Crossing	-- 3 No (XLPE Cable)
6 pole / 4 pole structure	-- 2 Nos. for anchoring towers